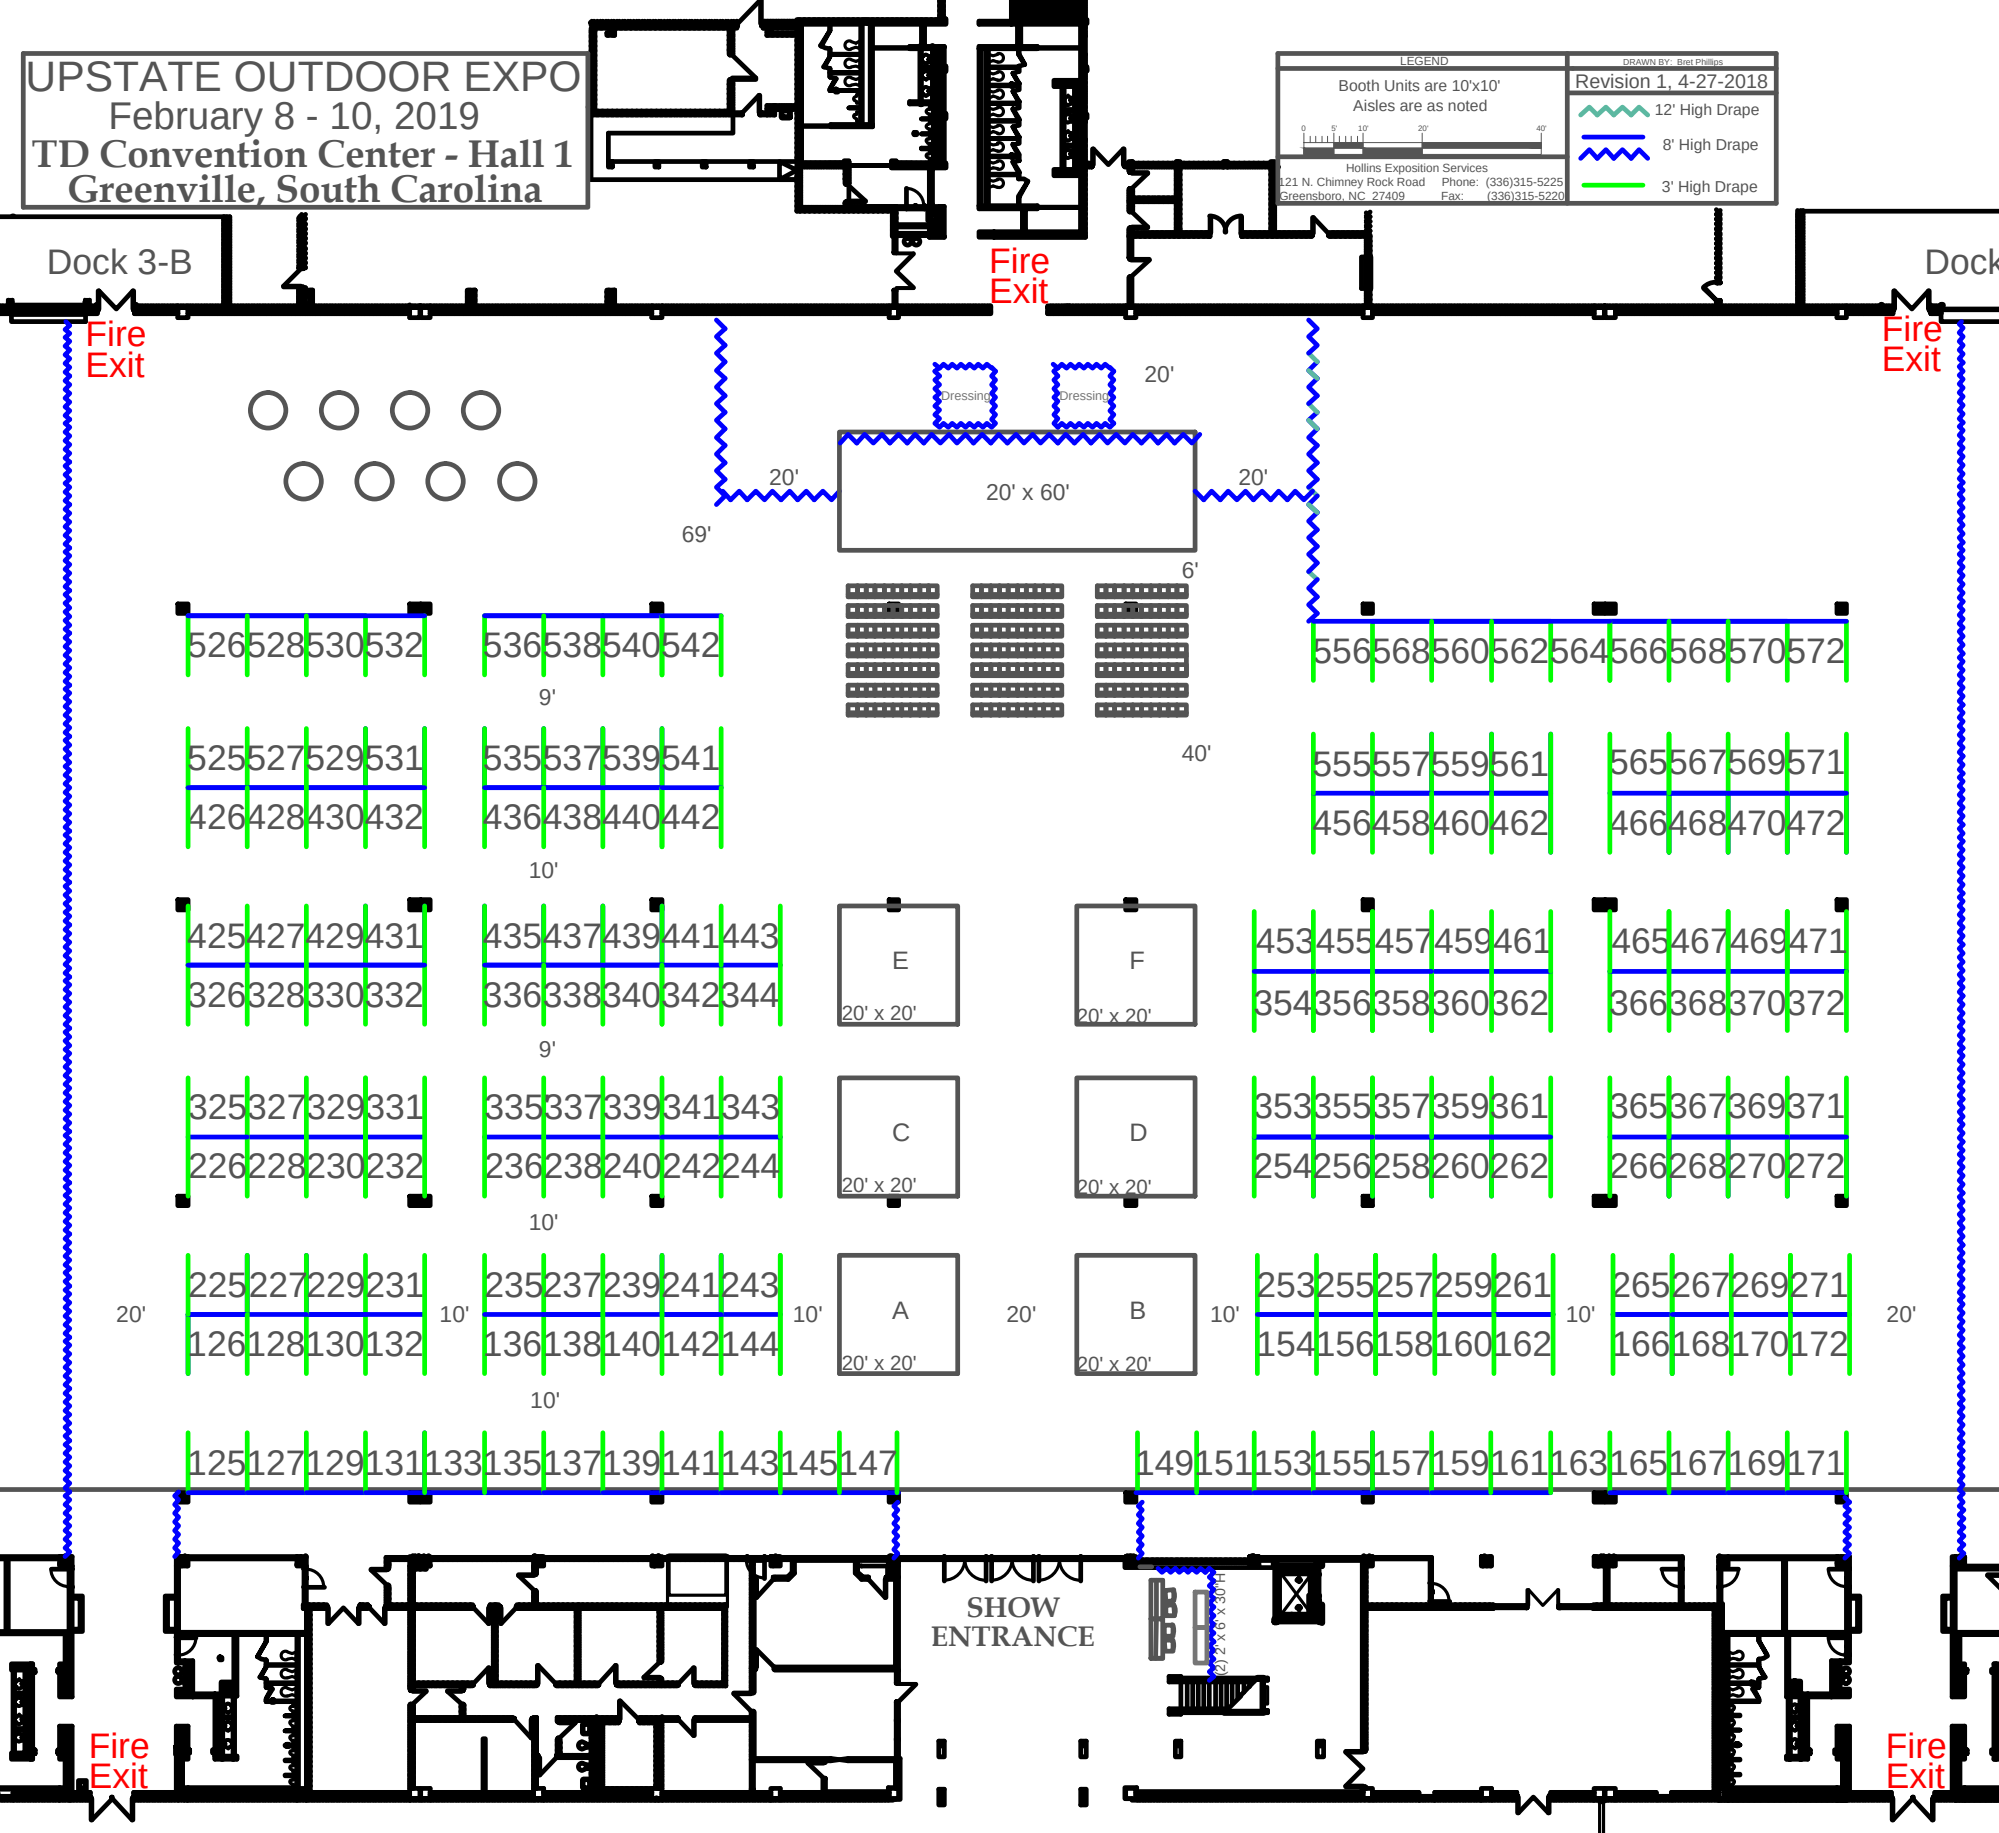
UPSTATE OUTDOOR EXPO
February 8 - 10, 2019
TD Convention Center - Hall 1
Greenville, South Carolina
LEGEND
Booth Units are 10'x10'
Aisles are as noted
0 5' 10' 20' 40'
Hollins Exposition Services
121 N. Chimney Rock Road
Greensboro, NC 27409
Phone: (336)315-5225
Fax: (336)315-5220
DRAWN BY: Bret Phillips
Revision 1, 4-27-2018
12' High Drape
8' High Drape
3' High Drape
Dock 3-B
Fire Exit
Dock
Fire Exit
Fire Exit
Dressing
Dressing
20'
20'
20' x 60'
20'
69'
6'
526 528 530 532
536 538 540 542
9'
556 568 560 562 564 566 568 570 572
525 527 529 531
426 428 430 432
535 537 539 541
436 438 440 442
10'
40'
555 557 559 561
456 458 460 462
565 567 569 571
466 468 470 472
425 427 429 431
326 328 330 332
435 437 439 441 443
336 338 340 342 344
9'
E
20' x 20'
F
20' x 20'
453 455 457 459 461
354 356 358 360 362
465 467 469 471
366 368 370 372
325 327 329 331
226 228 230 232
335 337 339 341 343
236 238 240 242 244
10'
C
20' x 20'
D
20' x 20'
353 355 357 359 361
254 256 258 260 262
365 367 369 371
266 268 270 272
20'
225 227 229 231
126 128 130 132
10'
235 237 239 241 243
136 138 140 142 144
10'
A
20' x 20'
20'
B
20' x 20'
10'
253 255 257 259 261
154 156 158 160 162
10'
265 267 269 271
166 168 170 172
20'
10'
125 127 129 131 133 135 137 139 141 143 145 147
149 151 153 155 157 159 161 163 165 167 169 171
SHOW ENTRANCE
(2) 2 X 6 X 30' H
Fire Exit
Fire Exit